PBS-383 WALL SYSTEM (2 1/2" x 7 3/8")

SCALE= FULL SIZE

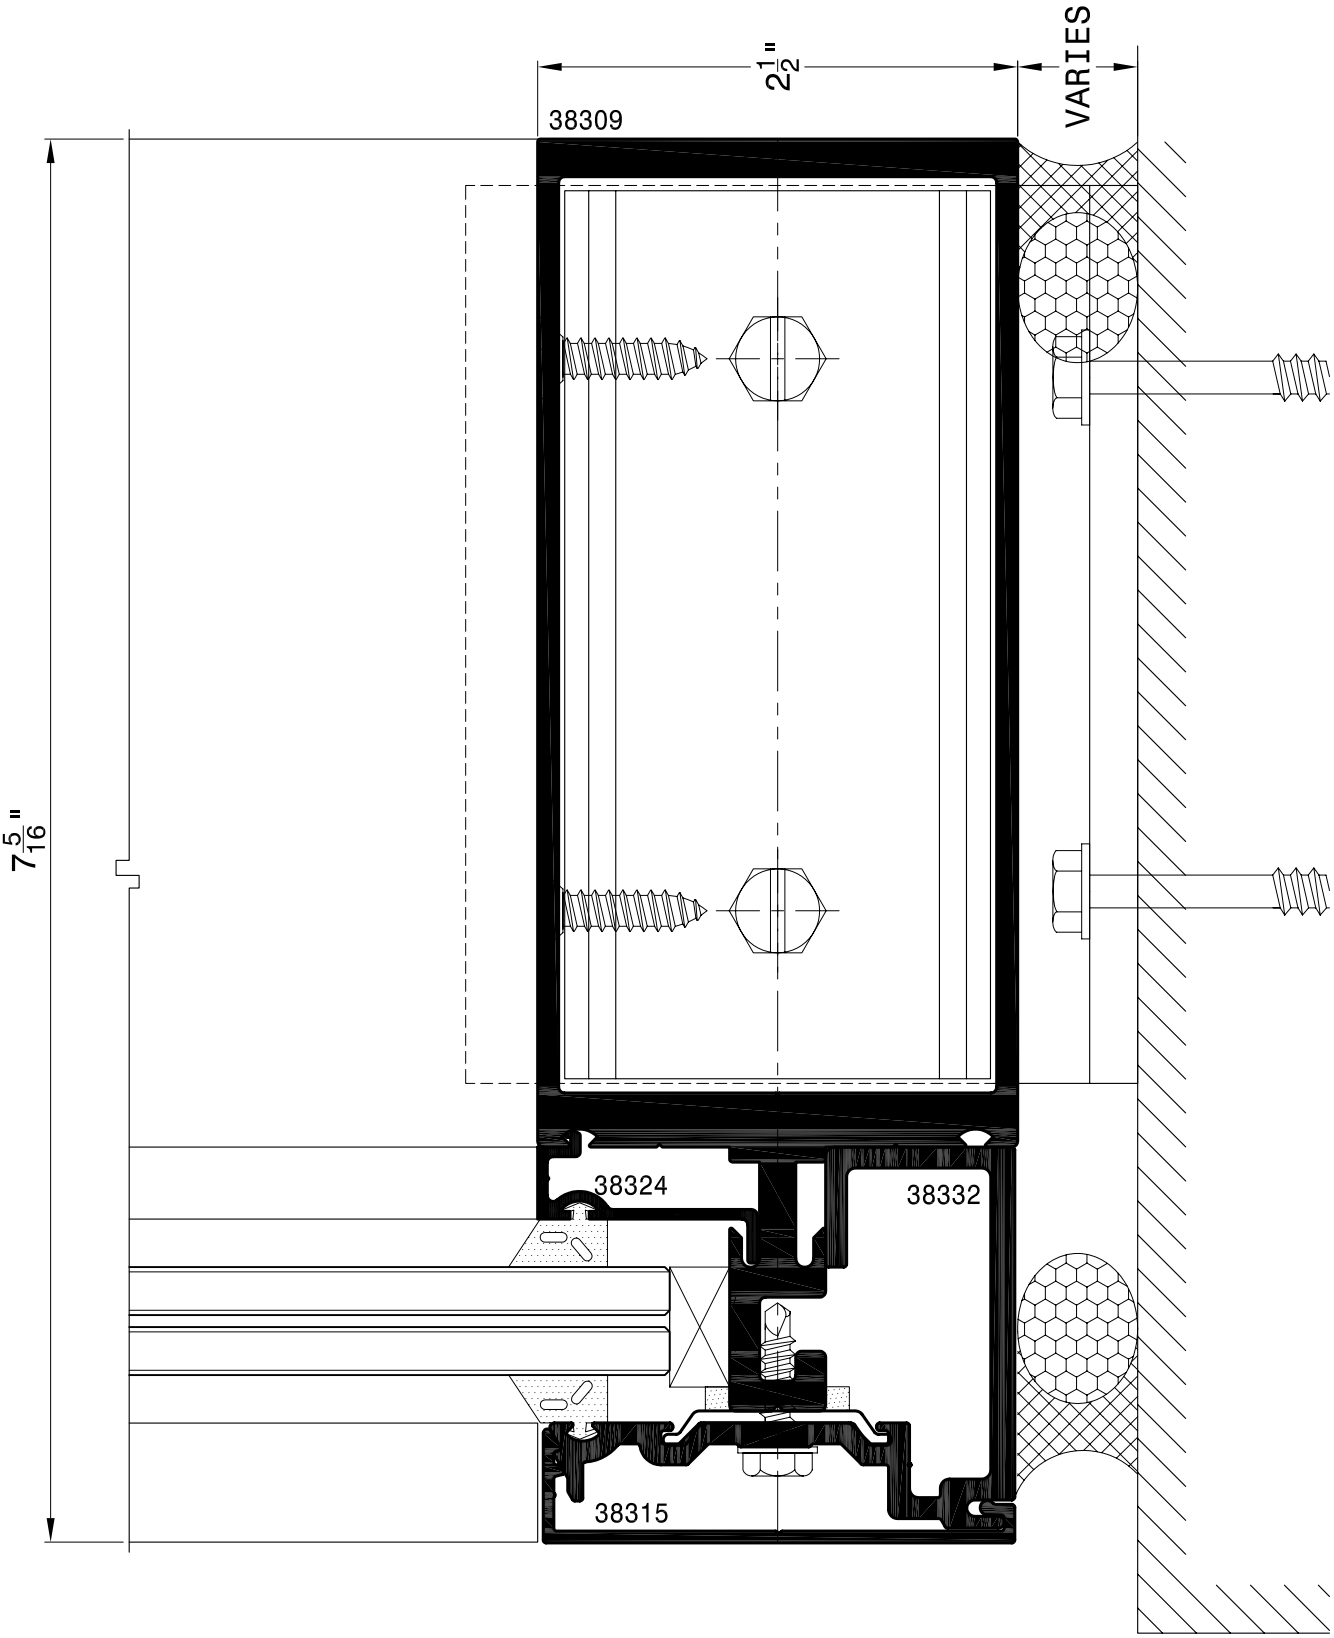

Arch Aluminum & Glass Co., Inc.
"Your TRUE Single Source"